


S. FOURTH STREET

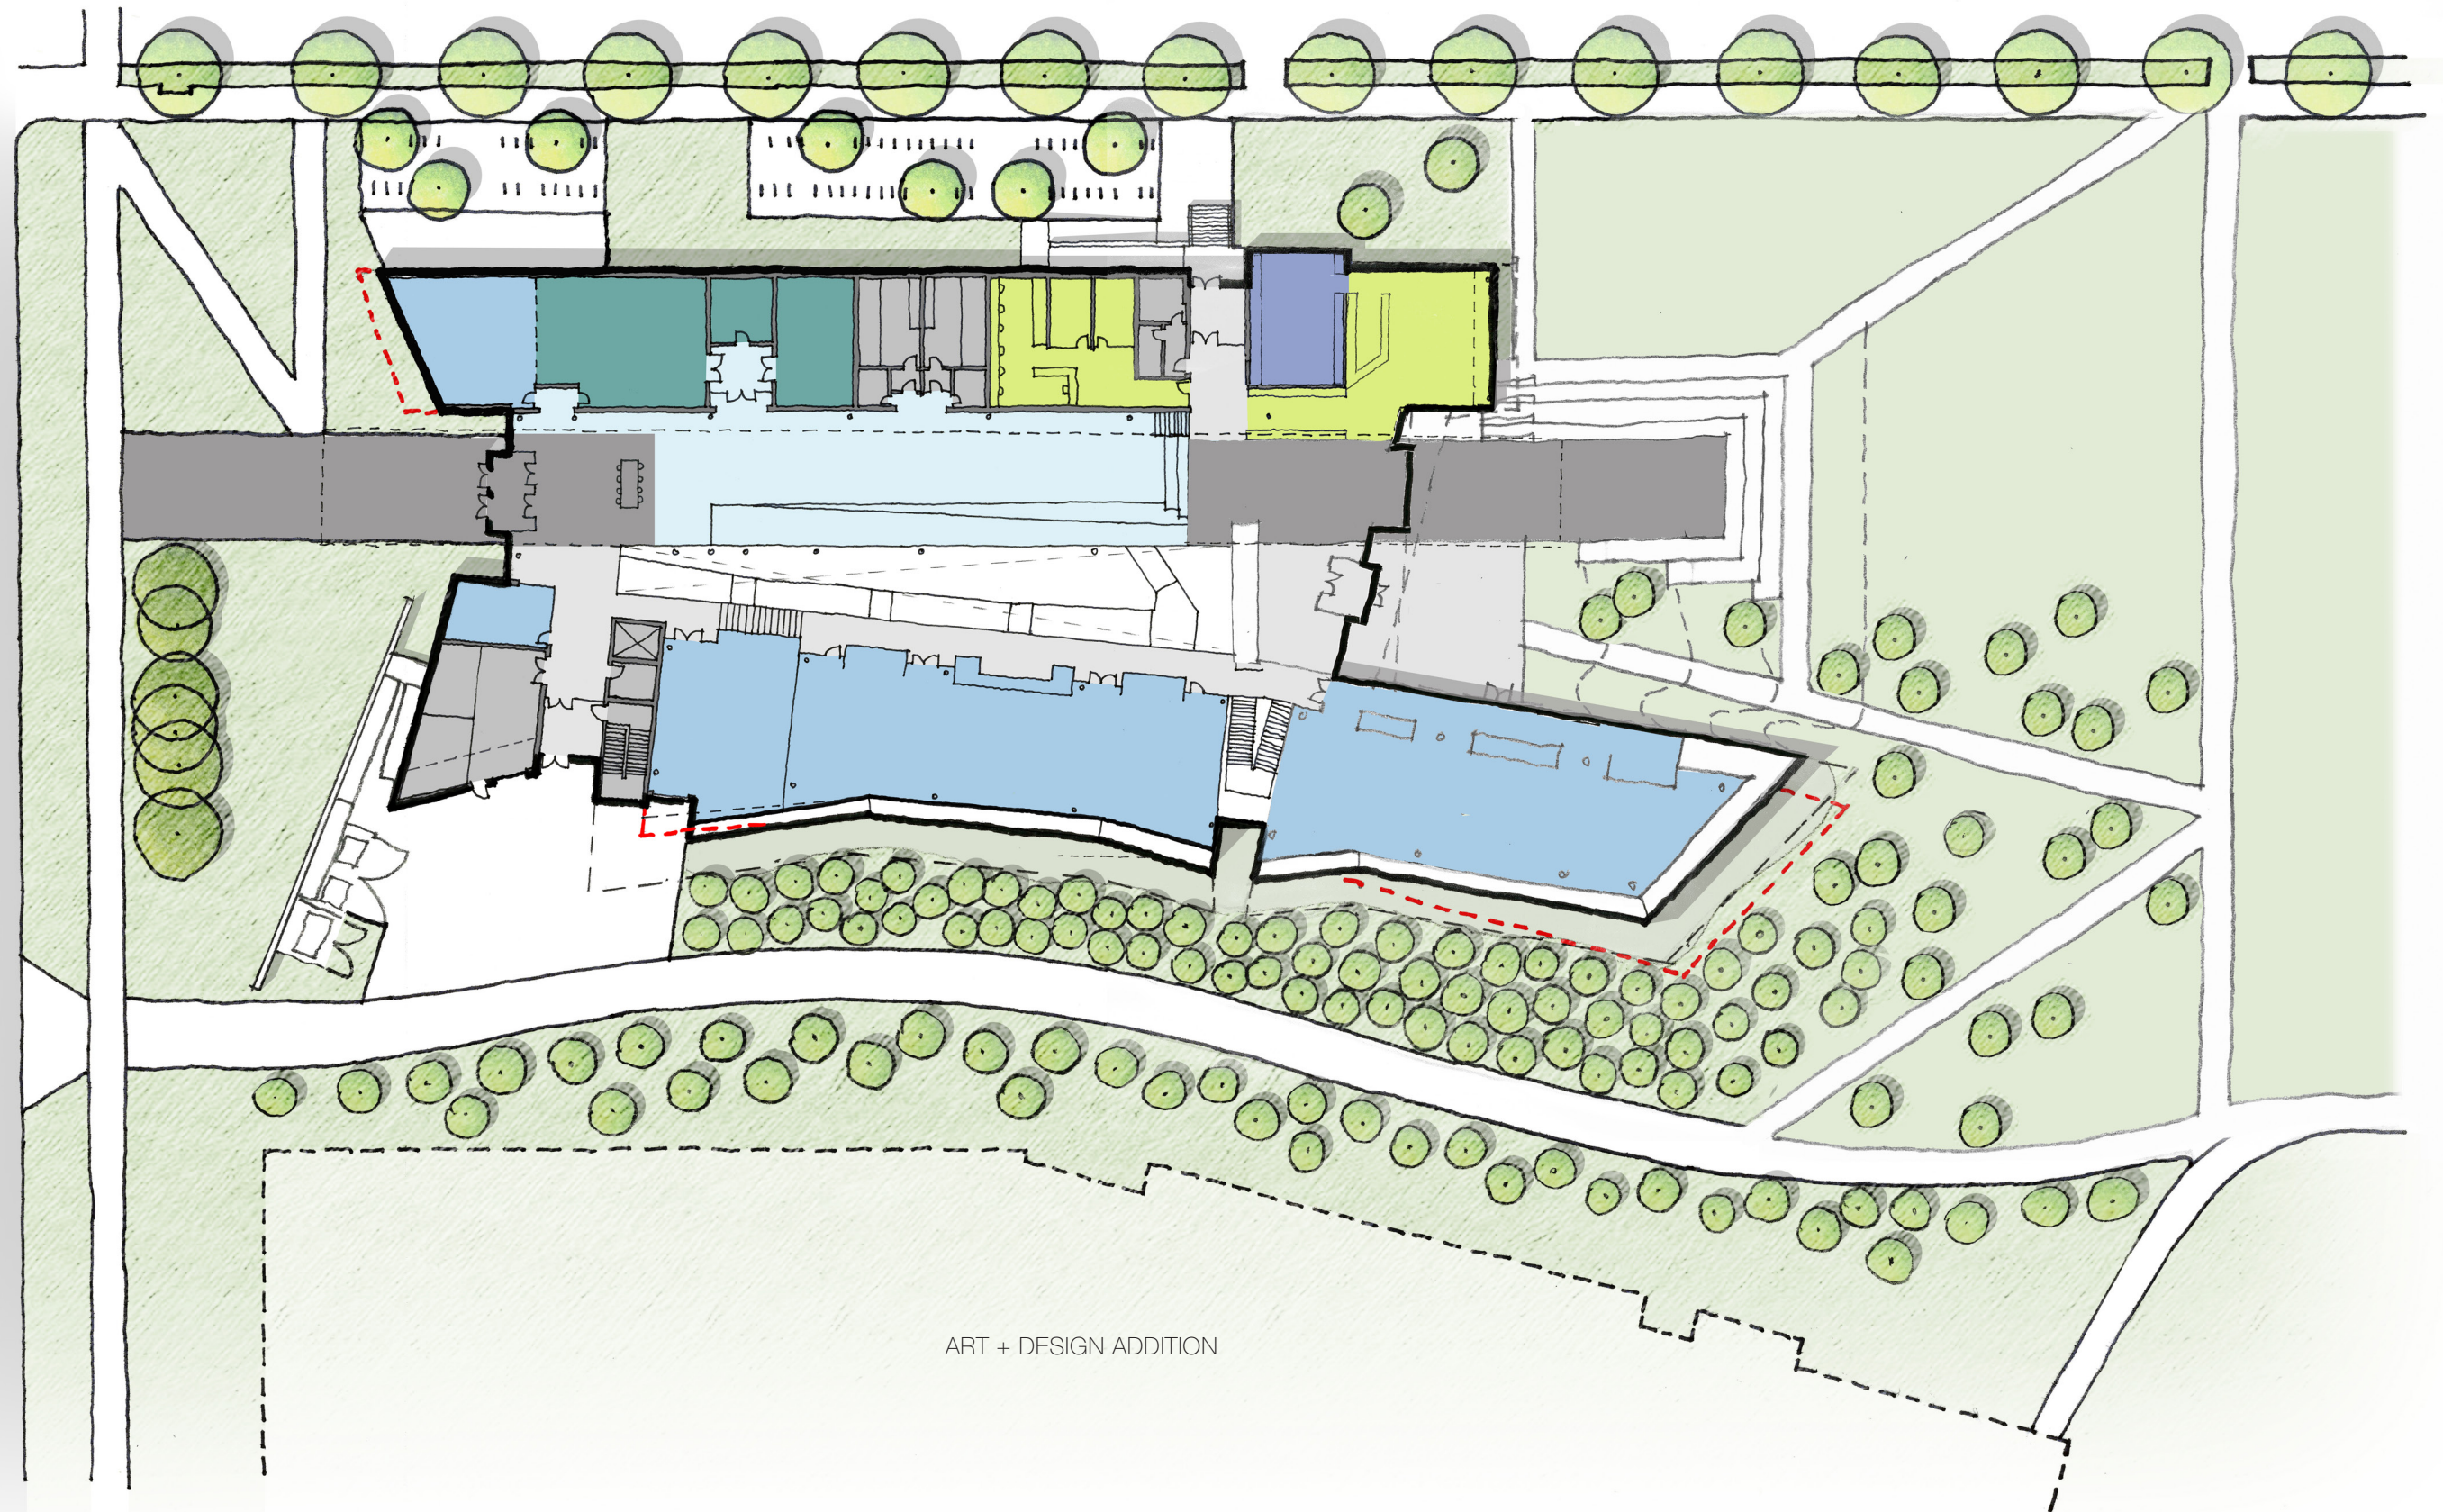

ART + DESIGN ADDITION

Site Plan

Total Building Size: 60,000 SF